THIS DRAWING IS UNPUBLISHED. RELEASED FOR PUBLICATION ,1997
© COPYRIGHT 1997 BY TYCO ELECTRONICS CORPORATION. ALL RIGHTS RESERVED.

LOC	DIST
A1	–

REVISIONS

P	LTR	DESCRIPTION	DATE	DWN	APVD
	C7	REVISED PER ECO-09-027197	19JAN10	KK	HMR
	C8	ECR-16-016768	15NOV2017	GR	MKO
	C9	ECR-17-014033	12MAR18	SG	MKO

PN 1-6

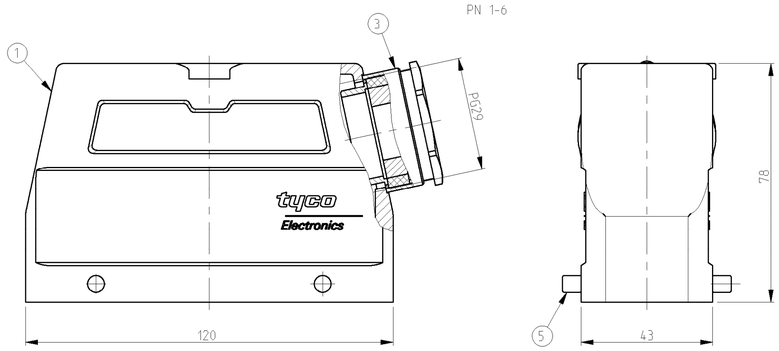

PN 1-3 & ~~3-6~~

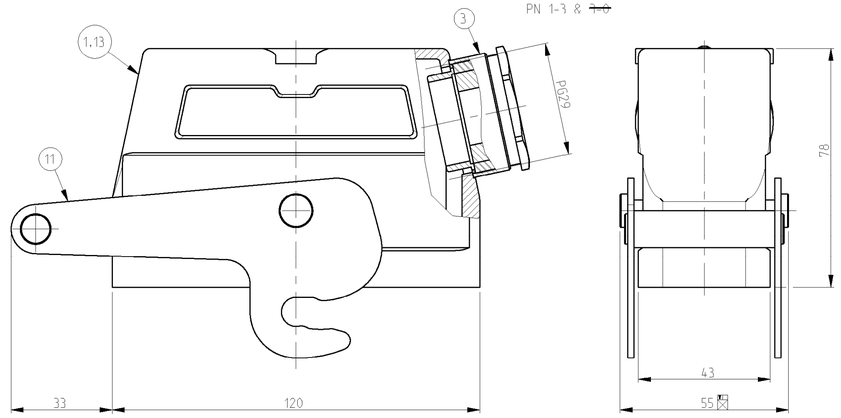

NOTES.

1 Material:Housing:Aluminium Diecasting Alloy

2 Surface:Varnish grey:black

3 Varnish on the inside not necessary

4 Packaging
Quantity 5 Pieces in a box

5 OBSOLETE PARTS: OBSOLETE CIS STREAMLINING PER D.RENAUD/D.SINISI

PN 1-1

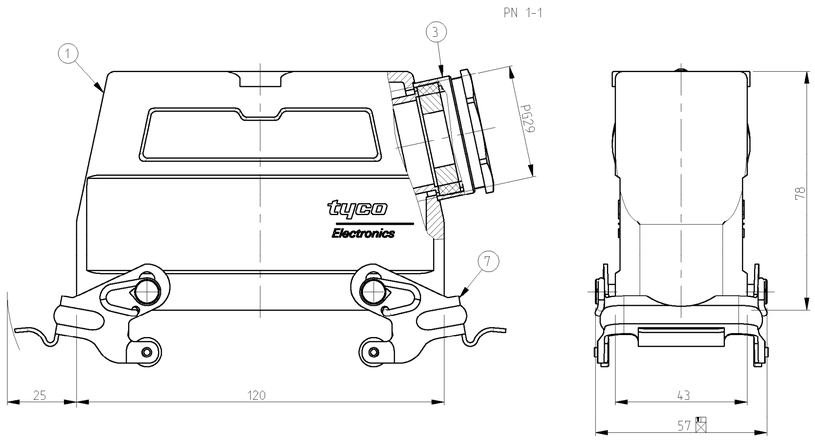

PN 2-3

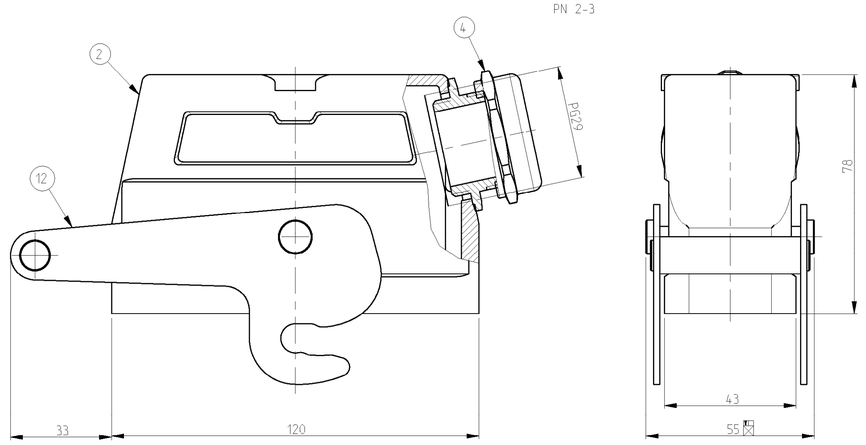

PN 1-3 & ~~3-6~~

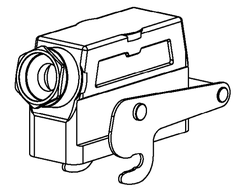

SCALE 1:2

PN 2-3

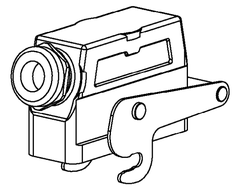

SCALE 1:2

PN 1-6

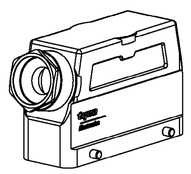

SCALE 1:2

PN 1-1

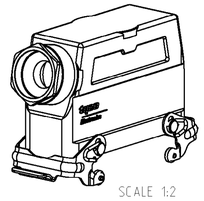

SCALE 1:2

~~PN 1-7~~

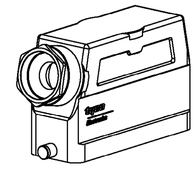

SCALE 1:2

~~PN 1-7~~

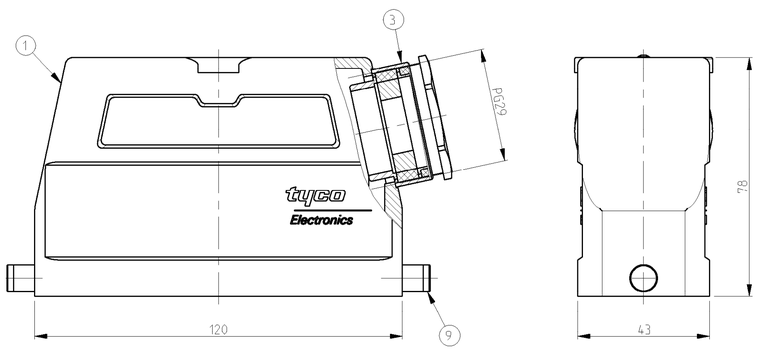

OBSOLETE	OBSOLETE	OBSOLETE	OBSOLETE	OBSOLETE	OBSOLETE	OBSOLETE	OBSOLETE				
							HD Hood	Aluminium	Lemon yellow RAL1012? yellow RAL1012		13
							ZB-Central clip	Stainless steel			12
1	1						ZB-Central clip	Steel	Zinc plated	Blue	11
		2					LB-Clip bolt	Stainless steel			10
			2				LB-Clip bolt	Steel	Zinc plated	Blue	9
				2			VS-Side clip	Stainless steel			8
					2		VS-Side clip	Steel	Zinc plated	Blue	7
						4	VS-Clip bolt	Stainless steel			6
						4	VS-Clip bolt	Steel	Zinc plated	Blue	5
		1	1	1	1	1	Gland fitting Pg29	Brass	Nickel plated		4
1	1	1	1	1	1	1	Cable connection round Pg29	Brass	Nickel plated		3
			1	1	1	1	HD Hood	Aluminium	Aluminium oxide	Black	2
	1	1	1	1	1	1	HD Hood	Aluminium		Grey	1
3-02	3-11	3-32	7-71	7-72	1-11	2-12	2-61	1-6	DESCRIPTION	MATERIAL	SURFACE	COLOR	ITEM NO	REMARKS

ORDERING TEXT
~~HD.64.STS.1.29~~
~~HD-K.64.Sts.1.29~~
HD.64.Sts-VS.1.29
HD-K.64.Sts-VS.1.29
HD.64.Sts-GR.1.29
HD-K.64.Sts-GR.1.29
HD-Z.64.Sts-ZB.1.29
HD-KZ.64.Sts-ZB.1.29
HD-Z.64.Sts-ZB-Z.29-Sc

THIS DRAWING IS THE PROPRIETARY PROPERTY OF TYCO ELECTRONICS CORPORATION AND IS LOANED SUBJECT TO AGREEMENT THAT NEITHER IT NOR THE INFORMATION IT DISCLOSES WILL BE COPIED, LOANED OR DISTRIBUTED TO ANY UNAUTHORIZED ORGANIZATION. IT IS SUBJECT TO CHANGE AND SHOULD BE CONTACTED FOR THE LATEST REVISION.

DWN Schneider 17.07.1997
CHK Schnurpfeil 17.07.1997
APVD –
PRODUCT SPEC 108-74001, 108-74003
APPLICATION SPEC 114-74001, 114-74004
WEIGHT

DIMENSIONS: mm

TOLERANCES UNLESS OTHERWISE SPECIFIED: ANGULAR: m ISO 2768-mK DIN 16901-GO
0 PLC ±
1 PLC ±
2 PLC ±
3 PLC ±
4 PLC ±
ANGLES ±

MATERIAL
FINISH

TE Connectivity

NAME Hood HD.64

SIZE	CAGE CODE	DRAWING NO	RESTRICTED TO
A1	00779	C-1102449	–

CUSTOMER DRAWING | SCALE 1:1 | SHEET 1 OF 1 | REV C9