© 2024 TE Connectivity. All Rights Reserved.

REVISIONS					
P	LTR	DESCRIPTION	DATE	DWN	APVD
	K1	PART OBSOLESCENCE	26MAR2024	KA	SS

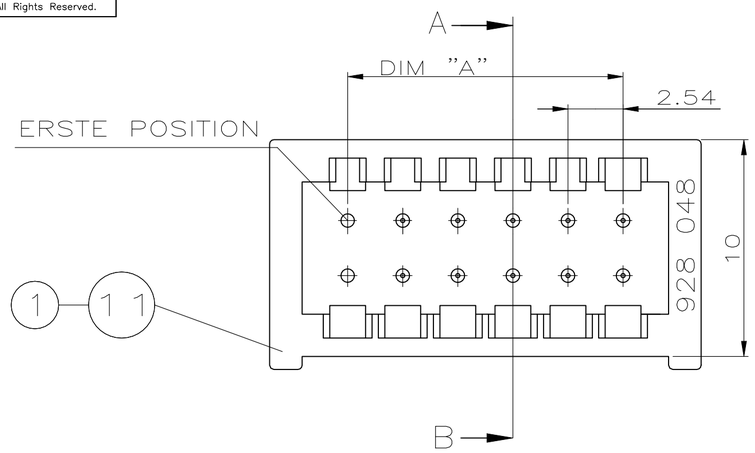

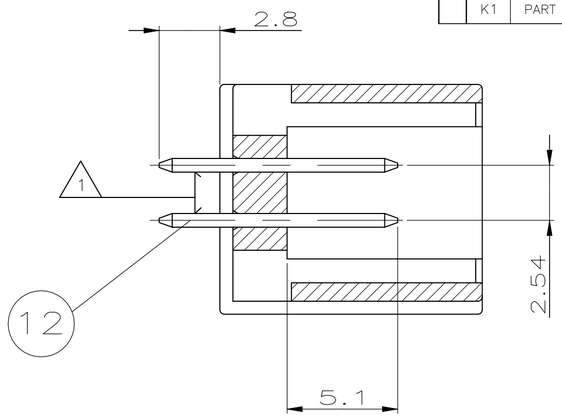

SCHNITT A–B

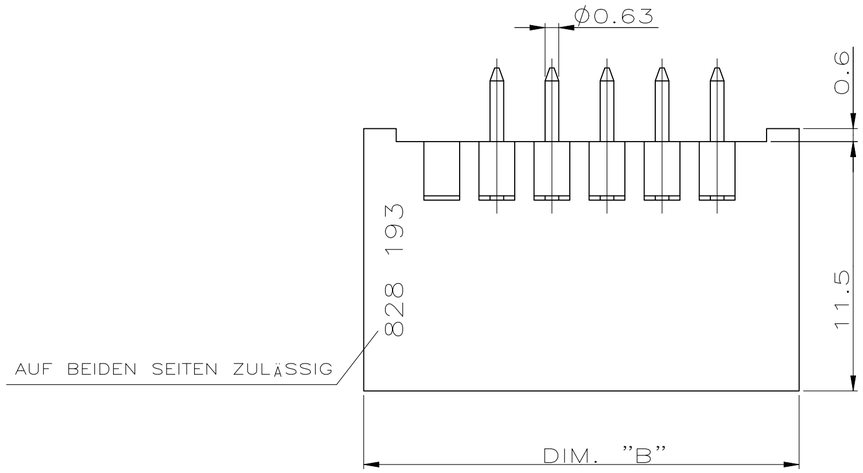

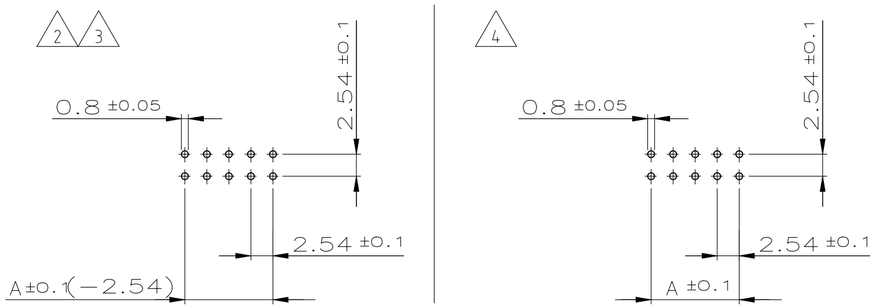

EMPFOHLENES BOHRBILD

M2:1

1 OBERFLÄCHE: STECKBEREICH: 0.8µm Au ÜBER 1.3µm Ni
LÖTBEREICH: MIN. 2.0µm Sn ÜBER 1.3µm Ni

2 ERSTE POSITION VON JEDER REIHE OHNE STIFTE

3 ERSTE UND LETZTE POSITION JEDER REIHE OHNE STIFTE

4 VOLLBESTÜCKT

5 STIFTE SIND FLUSSMITTELDICHT IM GEHÄUSE

6 OBSOLETED

		12	STIFT				CuZn 37	
6	~~6-828 193-4~~	11	STIFTGEHÄUSE	2x32	78.74	85.94	PBTP GV	GRAU RAL 7035
	4-828 193-2	10	STIFTGEHÄUSE	2x21	50.8	58.0		
6 4	~~2-828 193-0~~	9	STIFTGEHÄUSE	2x10	22.86	30.06		
6	~~1-828 193-0~~	8	STIFTGEHÄUSE	2x5	10.16	17.36		
6	~~828 193-4~~	7	STIFTGEHÄUSE	2x2	2.54	9.74		
3	6-828 193-8	6	STIFTGEHÄUSE	2x34	83.82	91.02		
6	~~5-828 193-0~~	5	STIFTGEHÄUSE	2x25	60.96	68.16		
6	~~4-828 193-4~~	4	STIFTGEHÄUSE	2x22	53.34	60.54		
6 2	~~2-828 193-2~~	3	STIFTGEHÄUSE	2x11	25.4	32.6		
6	~~1-828 193-2~~	2	STIFTGEHÄUSE	2x6	12.7	19.9		
6	~~828 193-6~~	1	STIFTGEHÄUSE	2x3	5.08	12.28		
	BESTELL-NR	POS.	BENENNUNG EINZELTEIL	POLZAHL	A	B	WERKSTOFF	OBERFLÄCHE FARBE

1– –2 WIE GEZEICHNET

ZEICHNUNG G LTIG AB KW16/96

THIS DRAWING IS A CONTROLLED DOCUMENT.

DIMENSIONS: mm

TOLERANCES UNLESS OTHERWISE SPECIFIED: ±0.2
0 PLC ± –
1 PLC ± –
2 PLC ± –
3 PLC ± –
4 PLC ± –
ANGLES ± 2°

MATERIAL –

FINISH –

DWN W.TILLE 16-APR-96
CHK R.KRÄMER 16-APR-96
APVD G.FELDMEIER 16-APR-96
PRODUCT SPEC –
APPLICATION SPEC –
WEIGHT –

CUSTOMER DRAWING

TE Connectivity

NAME TS100 – STIFTLEISTE 180 DEG. – –

SIZE	CAGE CODE	DRAWING NO	RESTRICTED TO
A2	00779	C-828193 828193	–

SCALE 5:1 SHEET 1 OF 1 REV K1

828193

1471-9 (1/15)